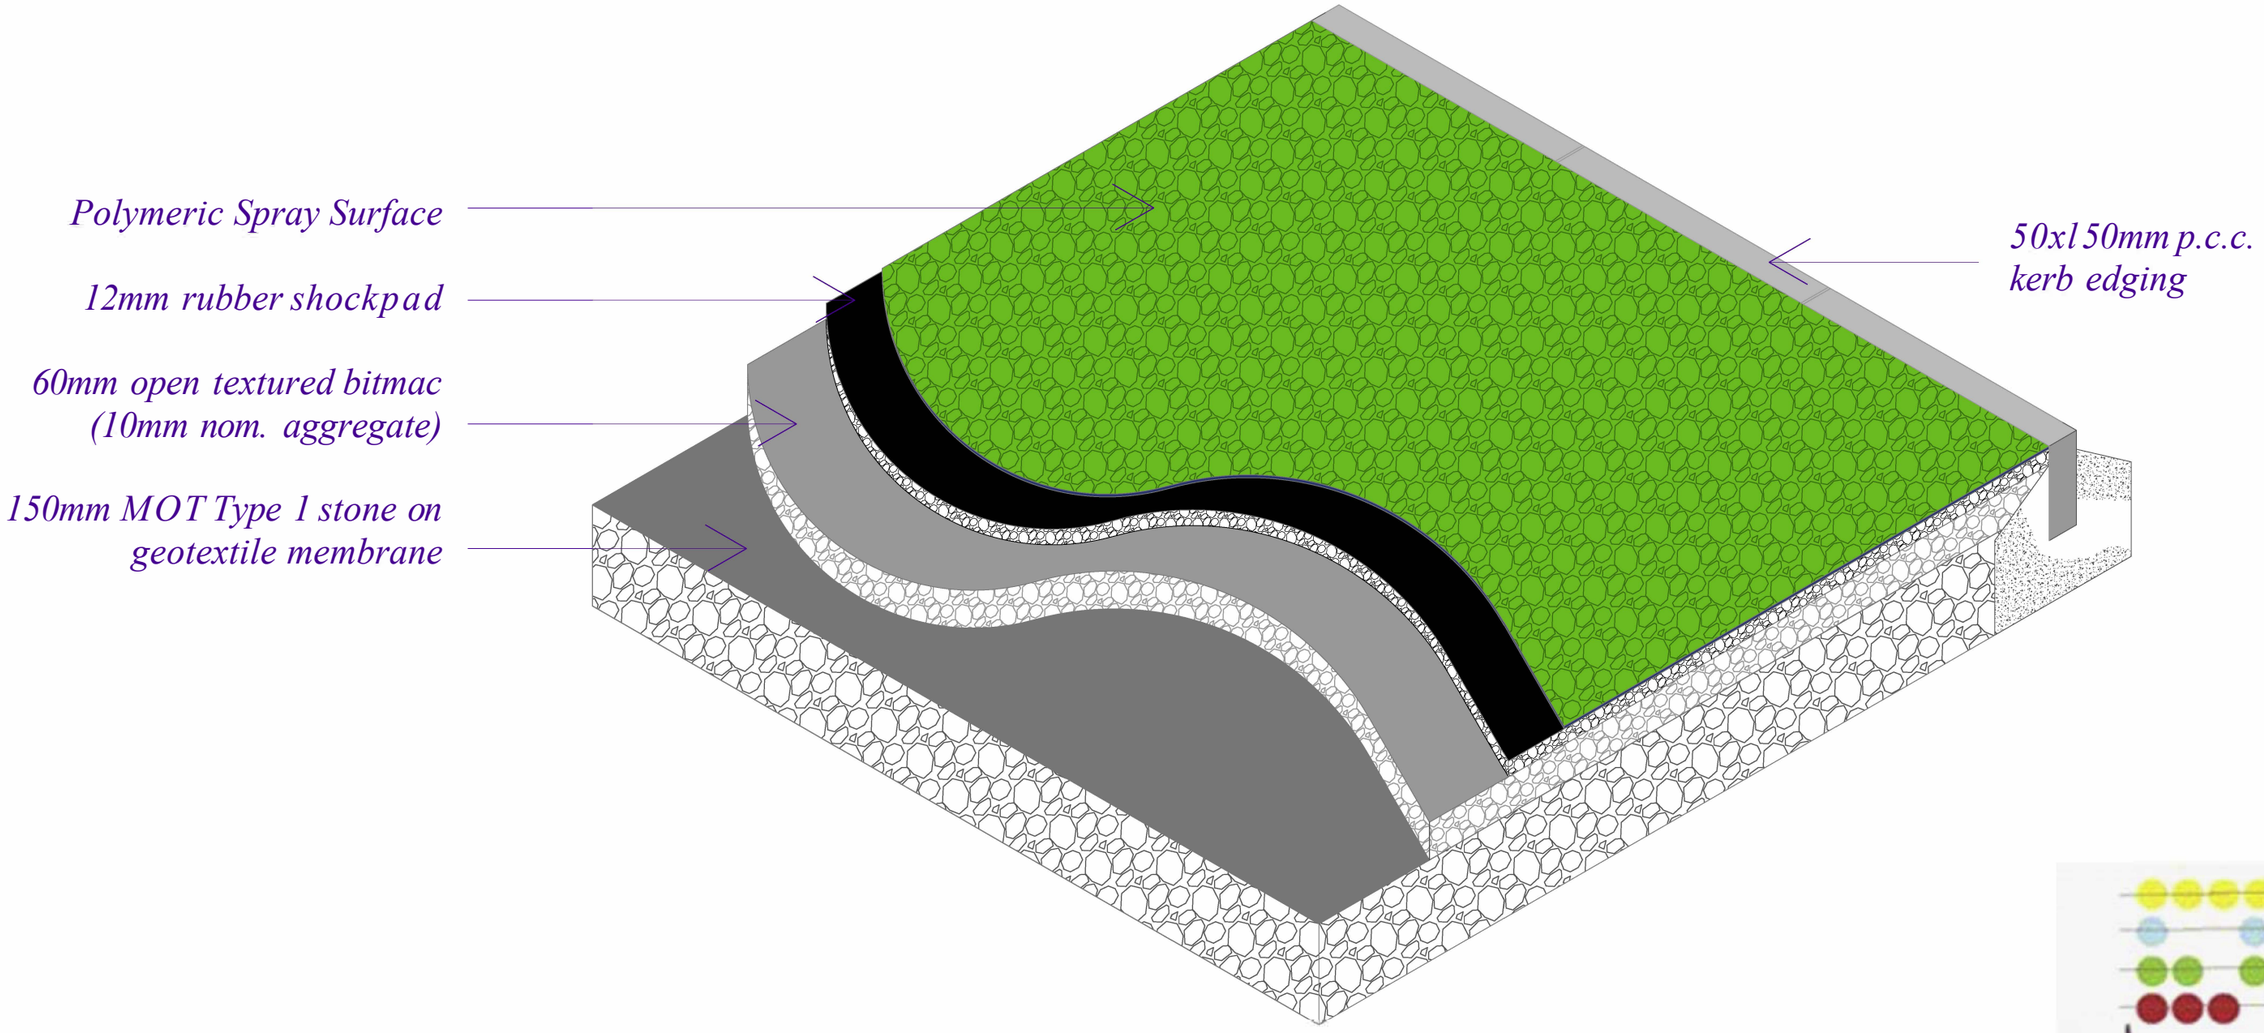

abacus
playgrounds

PROJECT TITLE:

TYPICAL POLYMERIC SPRAY CROSS SECTION

lcLIEm,

I

DRAWING TITLE:

PROPOSED SECTION

DRAWING NUMBER: **A/13//01**

REVISION

SCALE: nts

I DATE: 09.04.2013

DRAWN BY: J.C.

REVISIONS:

i "m

DO NOT SCALE: All dimensions must be checked/verified on site.